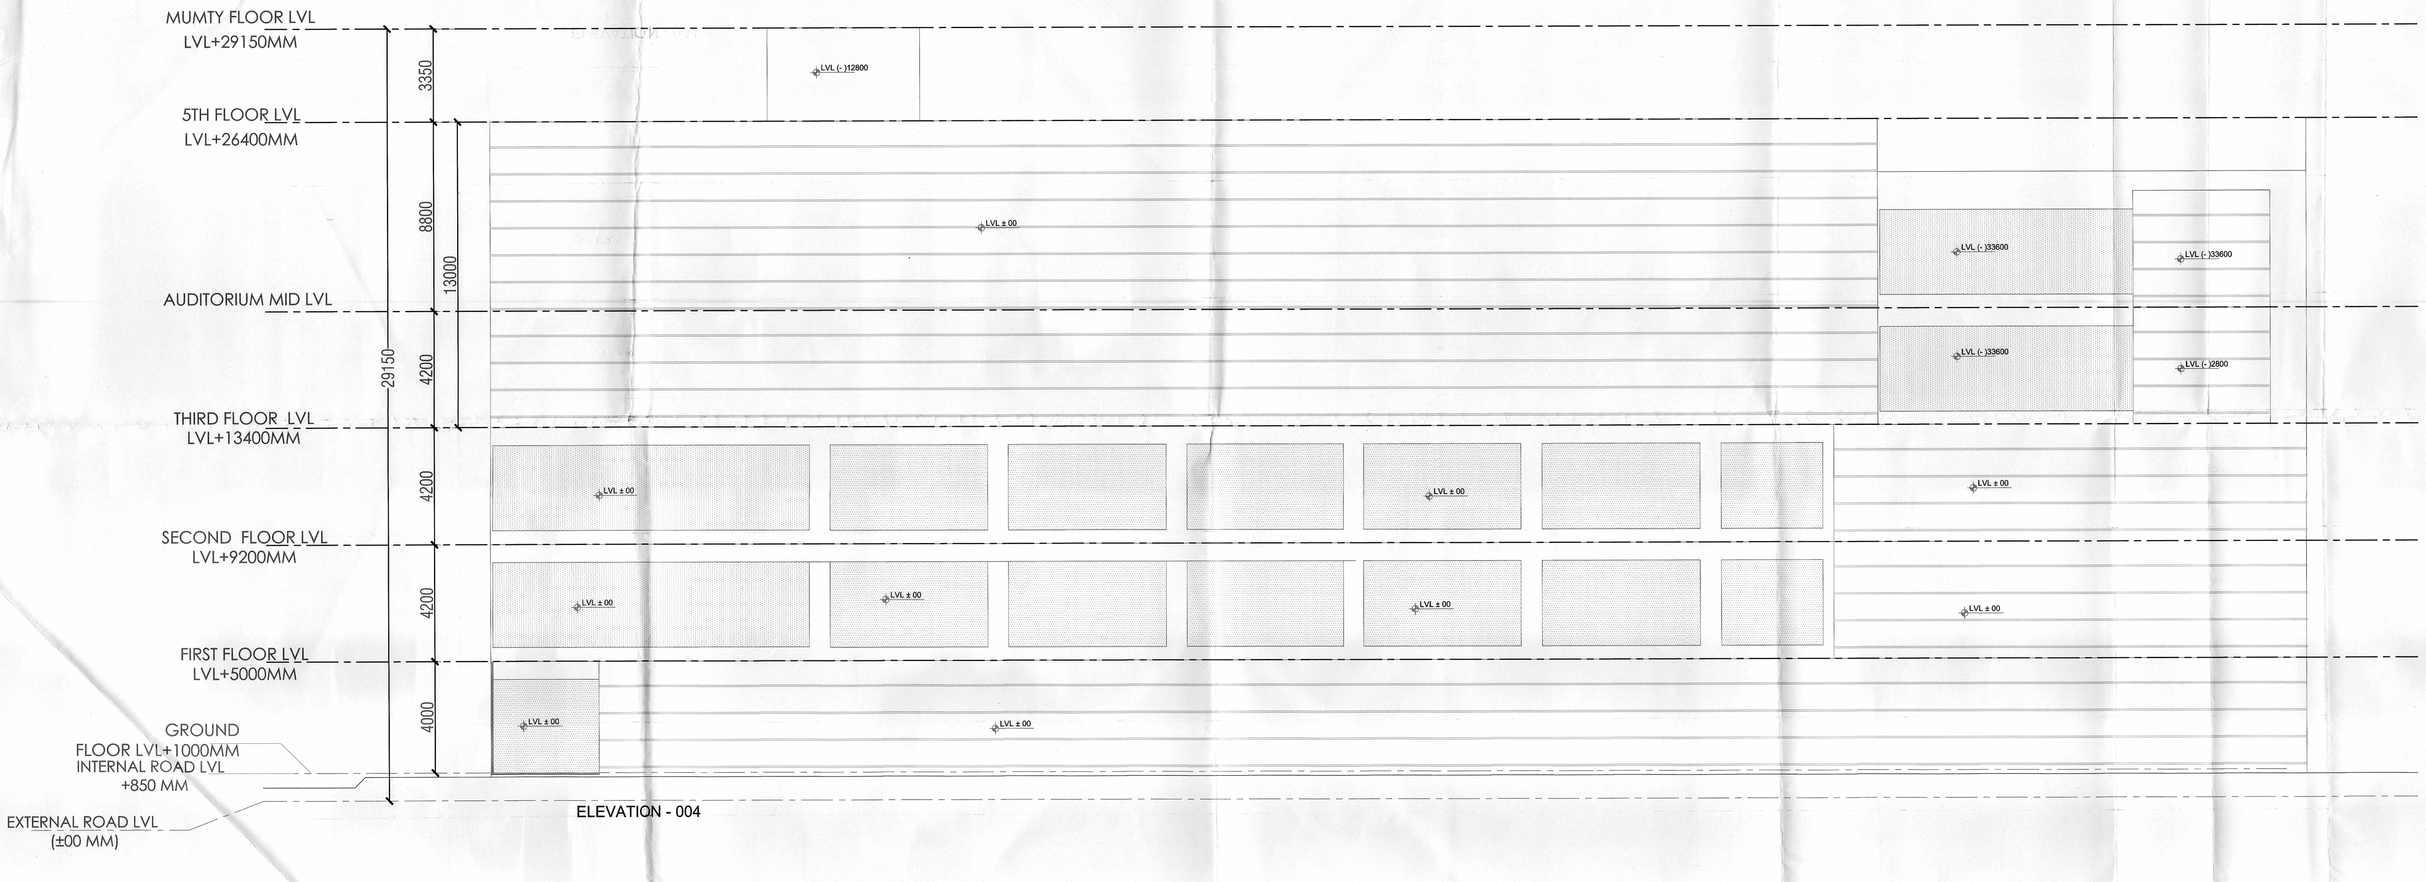

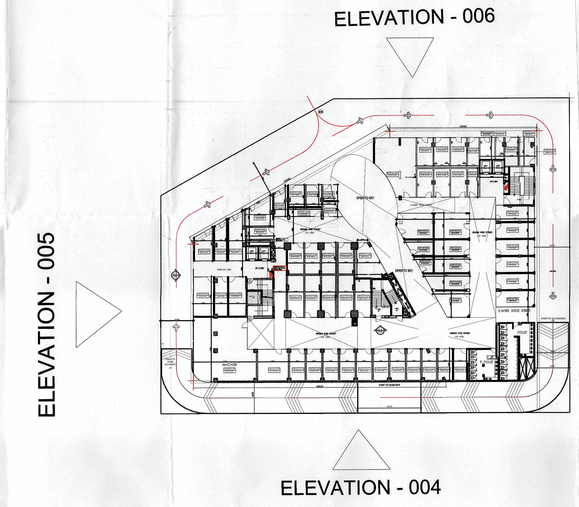

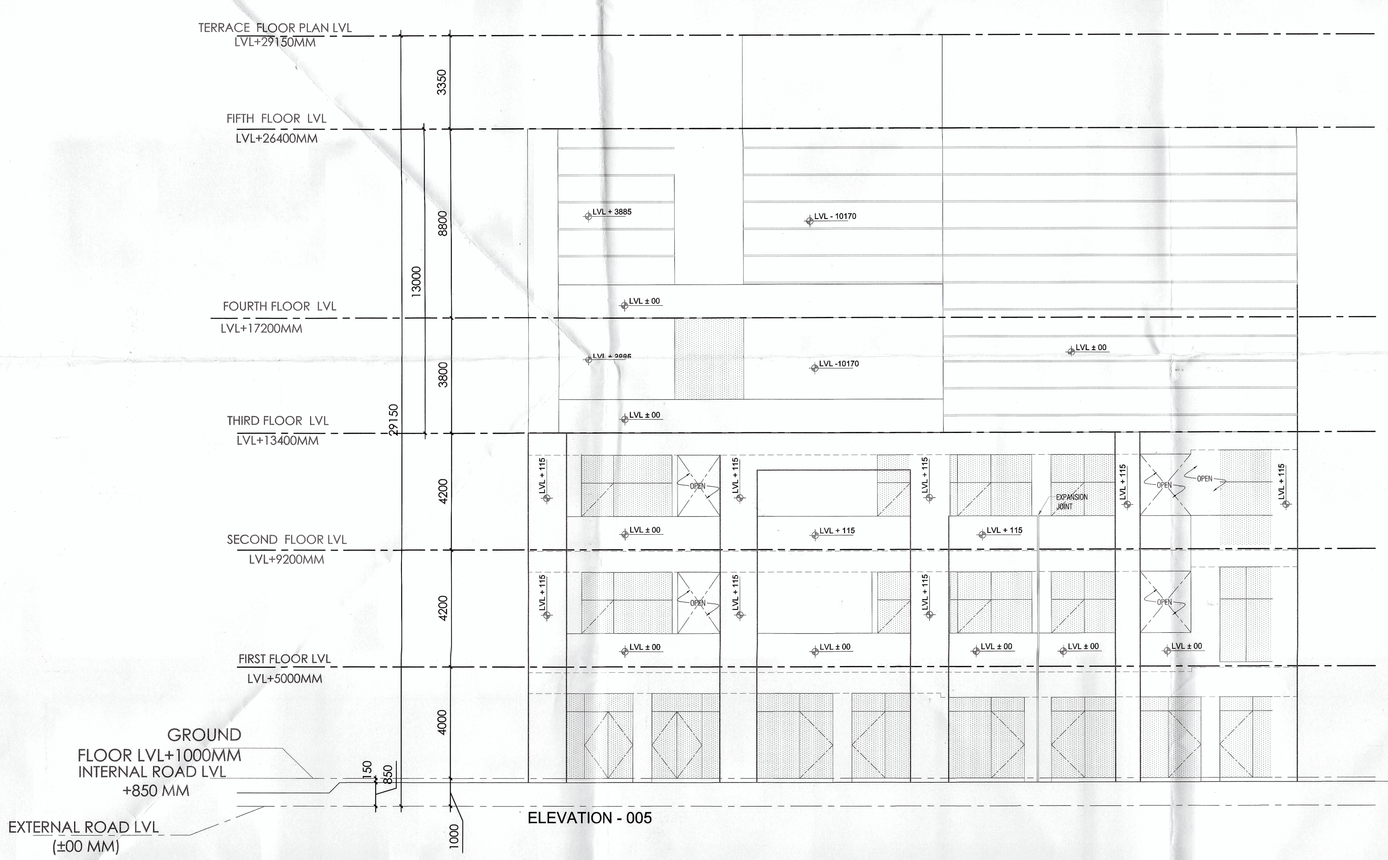

This is a "PROVISIONAL BUILDING PLAN" approved only for the purpose of inviting objections from the general public

For IMPERIA WISHFIELD PVT. LTD.
Authorised Signatory

OWNER SIGNATURE

KULMEET SINGH SANGARI
ARCHITECT
ARCHITECT SIGNATURE

D.T.P. (HQ) Member B.P.A.C. | S.T.P. (HQ) Master Session | S.T.P (G) Member B.P.A.C. | Chairman B.P.A.C.

Consultant Architect

A.T.P.(HQ)

JD. P.A. A.T.P.

(Dinesh Kumar) PA(HQ)

TO BE READ WITH THIS OFFICE MEMO NO.: 34732 DATED: 17-10-2023

DDMC Member BPAC

Rev/

PROJECT TITLE

PROPOSED BUILDING PLAN FOR COMMERCIAL COLONY AREA MEASURING 1.175 ACRE(REVISED AREA) UNDER LICENCE NO. 51 OF 2012 DATED: 17.06.2012 IN SECTOR 37-C, GURUGRAM MANESAR URBAN COMPLEX BEING DEVELOPED BY M/S IMPERIA WISHFIELD PVT LTD

DWG. TITLE

ELEVATIONS

DATE	SCALE	DWG. NO.
29-5-2017	1:150	SUM-ELE

DRAWN BY

NORTH

ACPL
Architecture Management Planning
ACPL Design Ltd
A-103 South Extension New Delhi 110049 India
+91 11 24622195 +91 11 24646709
www.acplonline.com
E: contact@acplonline.com +91 11 24634069
ISO 9001:2008